


Harvard Science Center EAHU Logistics Plan

Installing EAHU on Roof
August 10 - 11

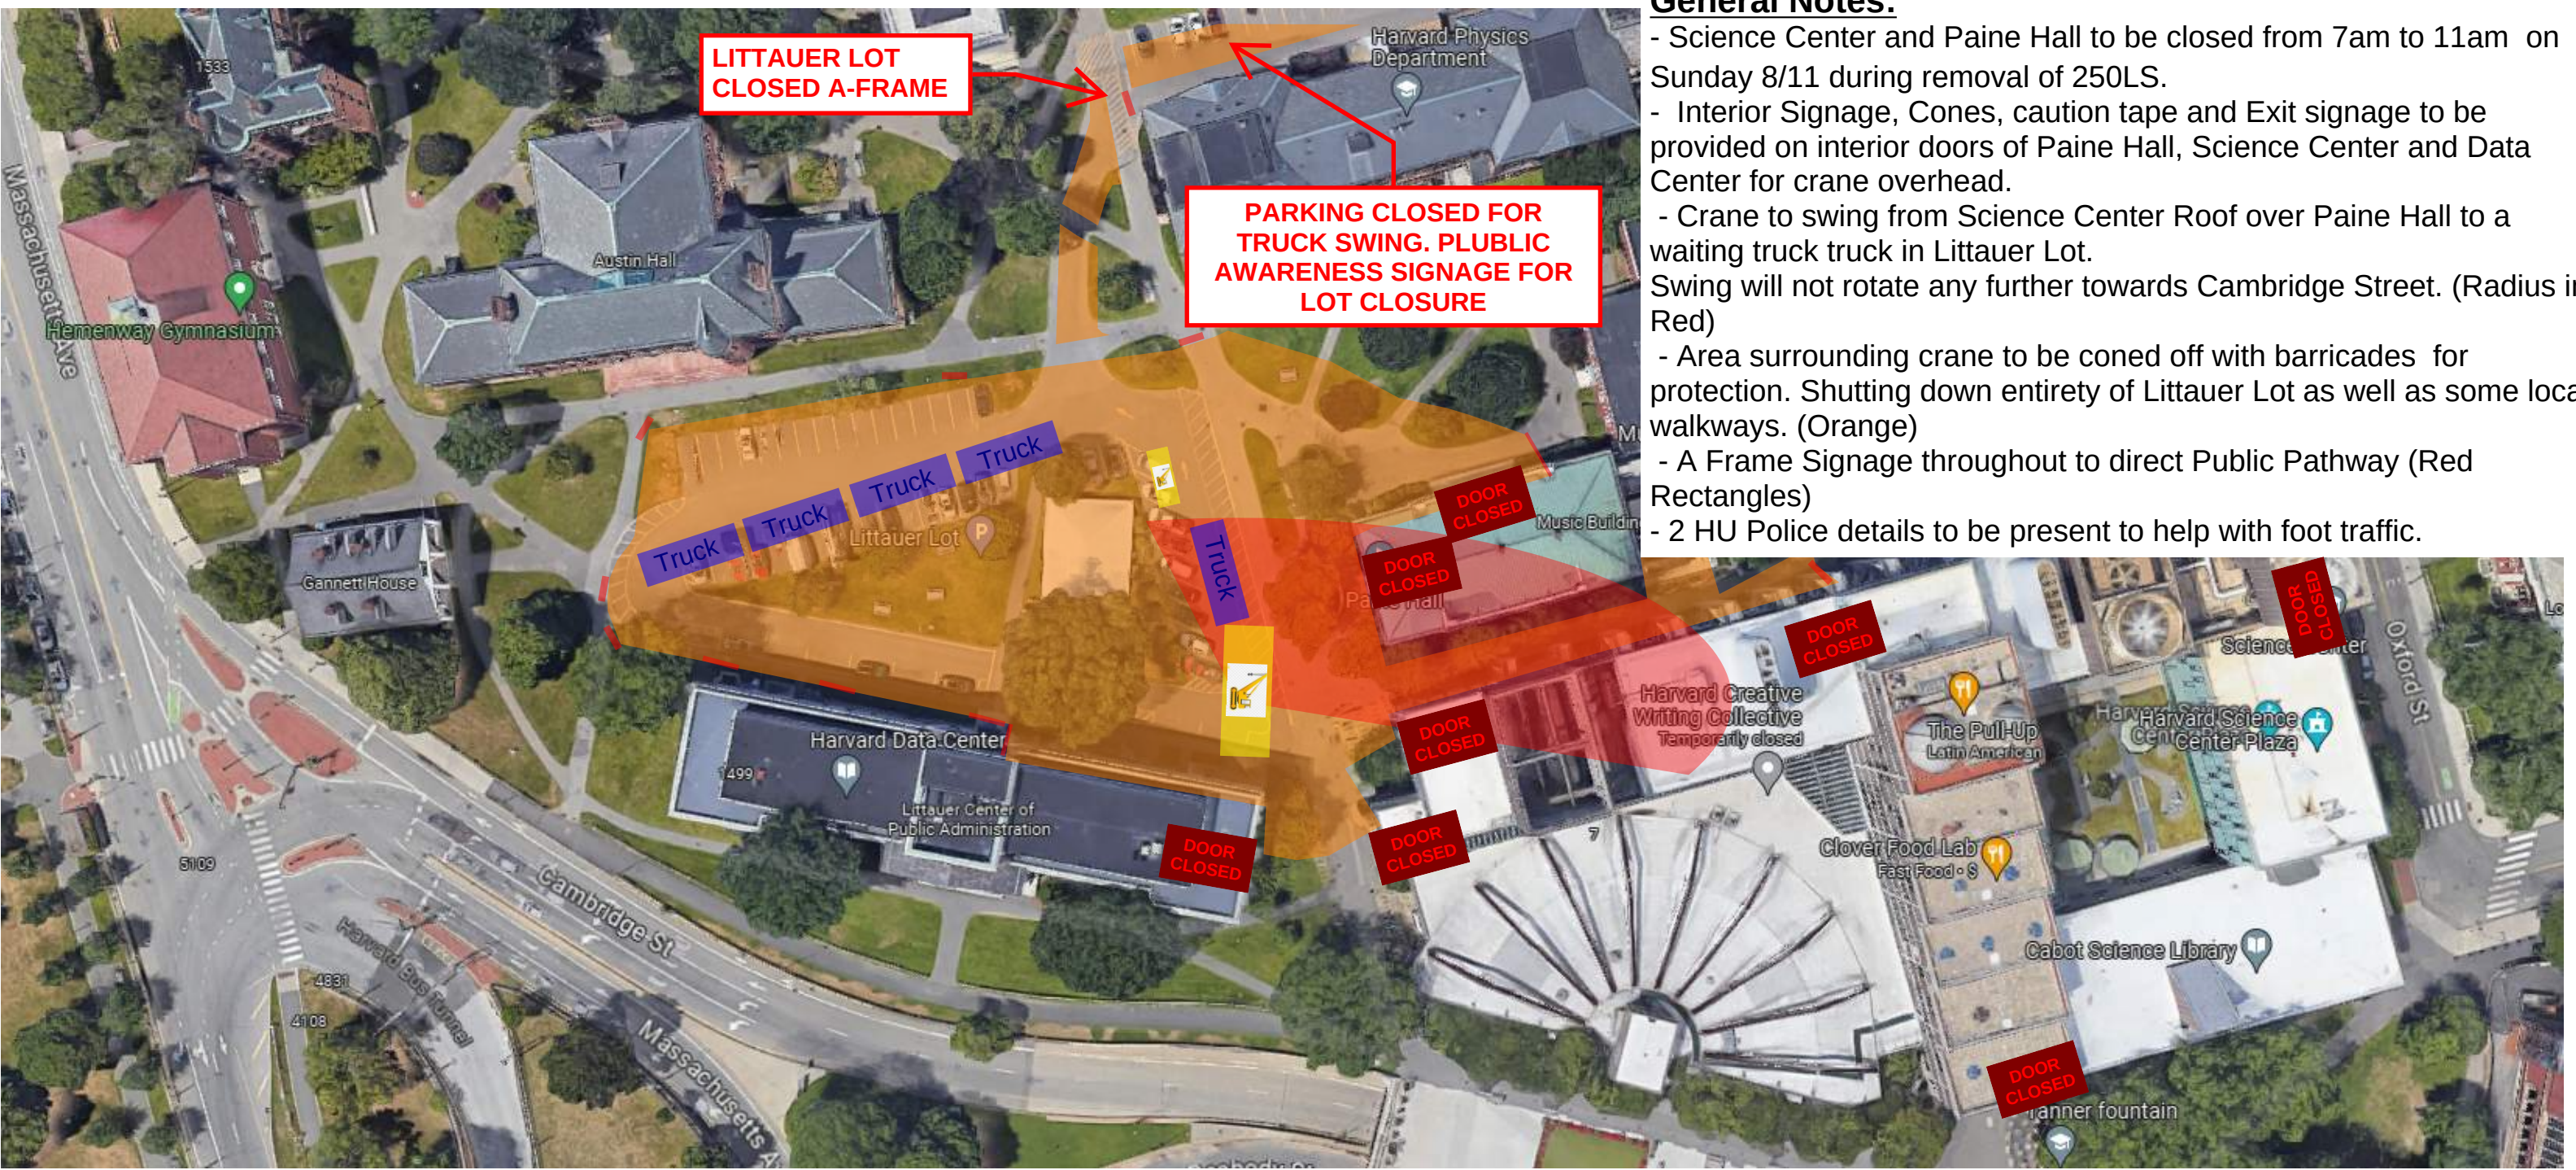

LITTAUER LOT
CLOSED A-FRAME

PARKING CLOSED FOR
TRUCK SWING. PUBLIC
AWARENESS SIGNAGE FOR
LOT CLOSURE

General Notes:

- Science Center and Paine Hall to be closed from 7am to 11am on Sunday 8/11 during removal of 250LS.
- Interior Signage, Cones, caution tape and Exit signage to be provided on interior doors of Paine Hall, Science Center and Data Center for crane overhead.
- Crane to swing from Science Center Roof over Paine Hall to a waiting truck truck in Littauer Lot. Swing will not rotate any further towards Cambridge Street. (Radius in Red)
- Area surrounding crane to be coned off with barricades for protection. Shutting down entirety of Littauer Lot as well as some local walkways. (Orange)
- A Frame Signage throughout to direct Public Pathway (Red Rectangles)
- 2 HU Police details to be present to help with foot traffic.

Protect patio pavers with plywood



**NO PARKING IN
ALLOWED IN THE
RED SHADED
AREA**

**Crane and Support vehicle path:
Heaviest Total Load = 130,000 lbs.
Heaviest axle load = 22,050 lbs.**

Littauer Lot P


Littauer Center of
Public Administration

Music Department

Music Building

Paine Hall

Clover Food Lab
Fast Food • S

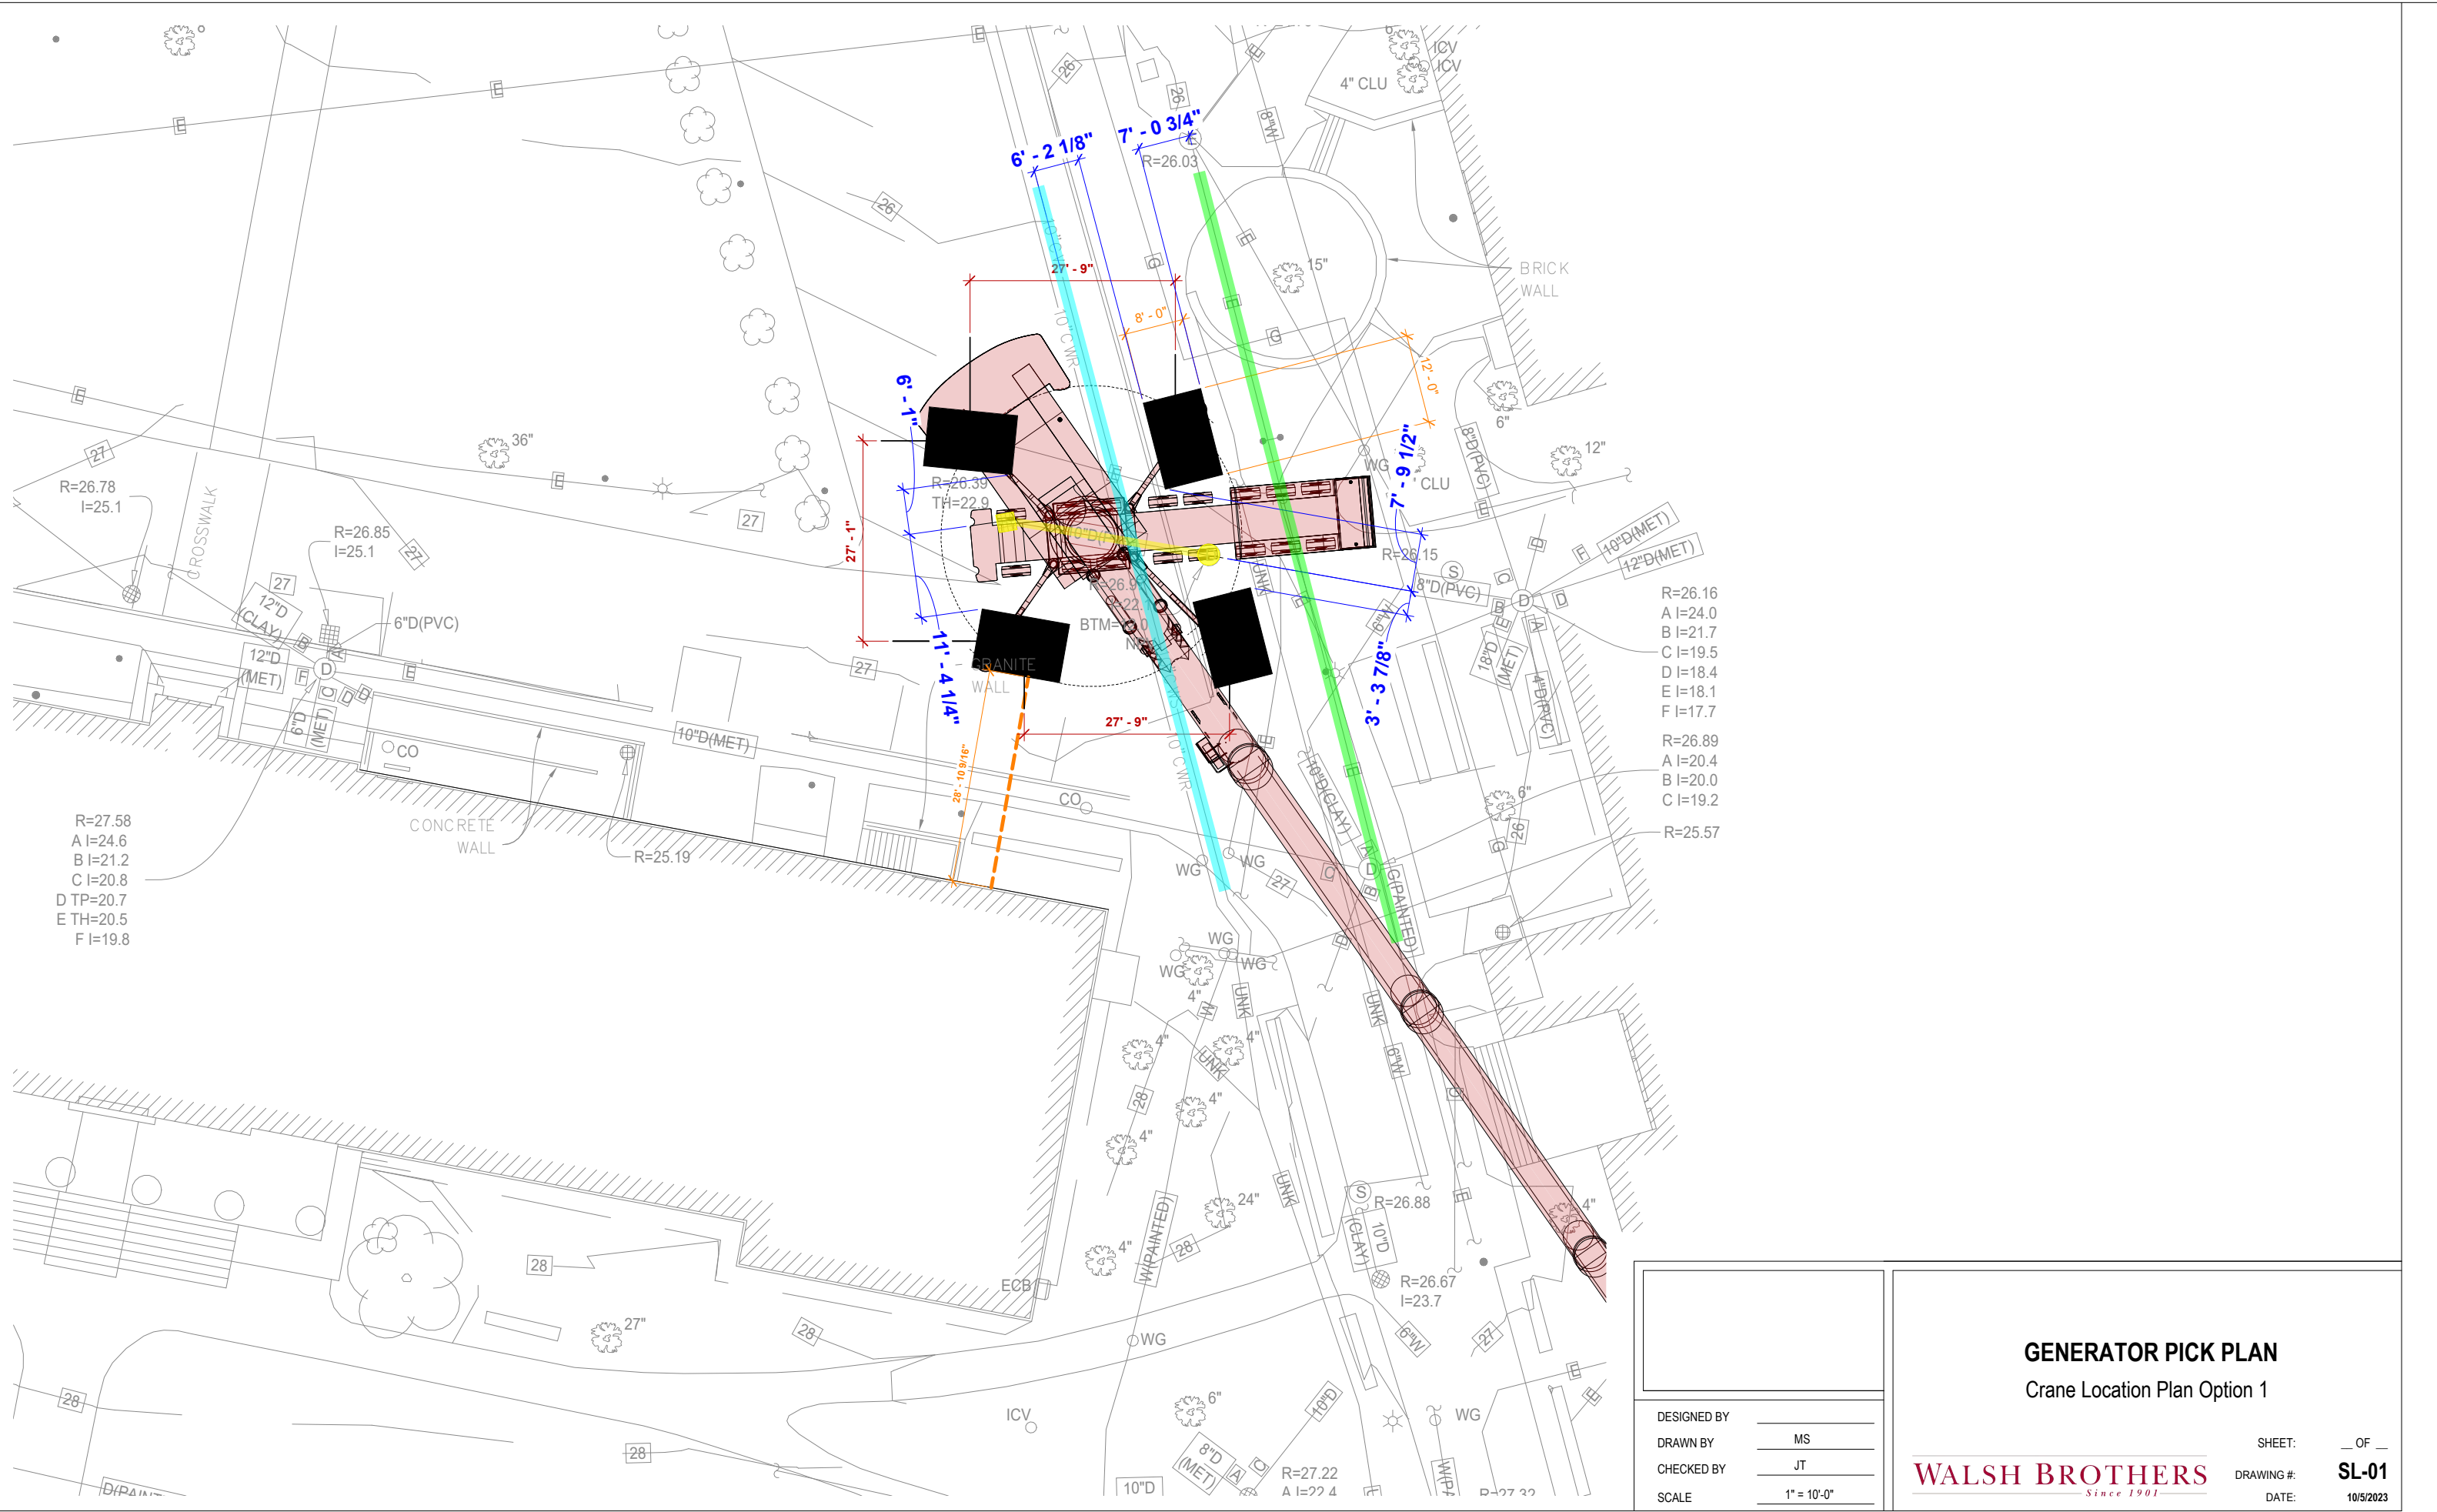

DRAWING PRINTED AT HALF SCALE TO 11x17

DESIGNED BY	MS
DRAWN BY	JT
CHECKED BY	1" = 10'-0"
SCALE	

GENERATOR PICK PLAN

Crane Location Plan Option 1


WALSH BROTHERS

Since 1901

SHEET: 1 OF 1

DRAWING #: SL-01

DATE: 10/5/2023

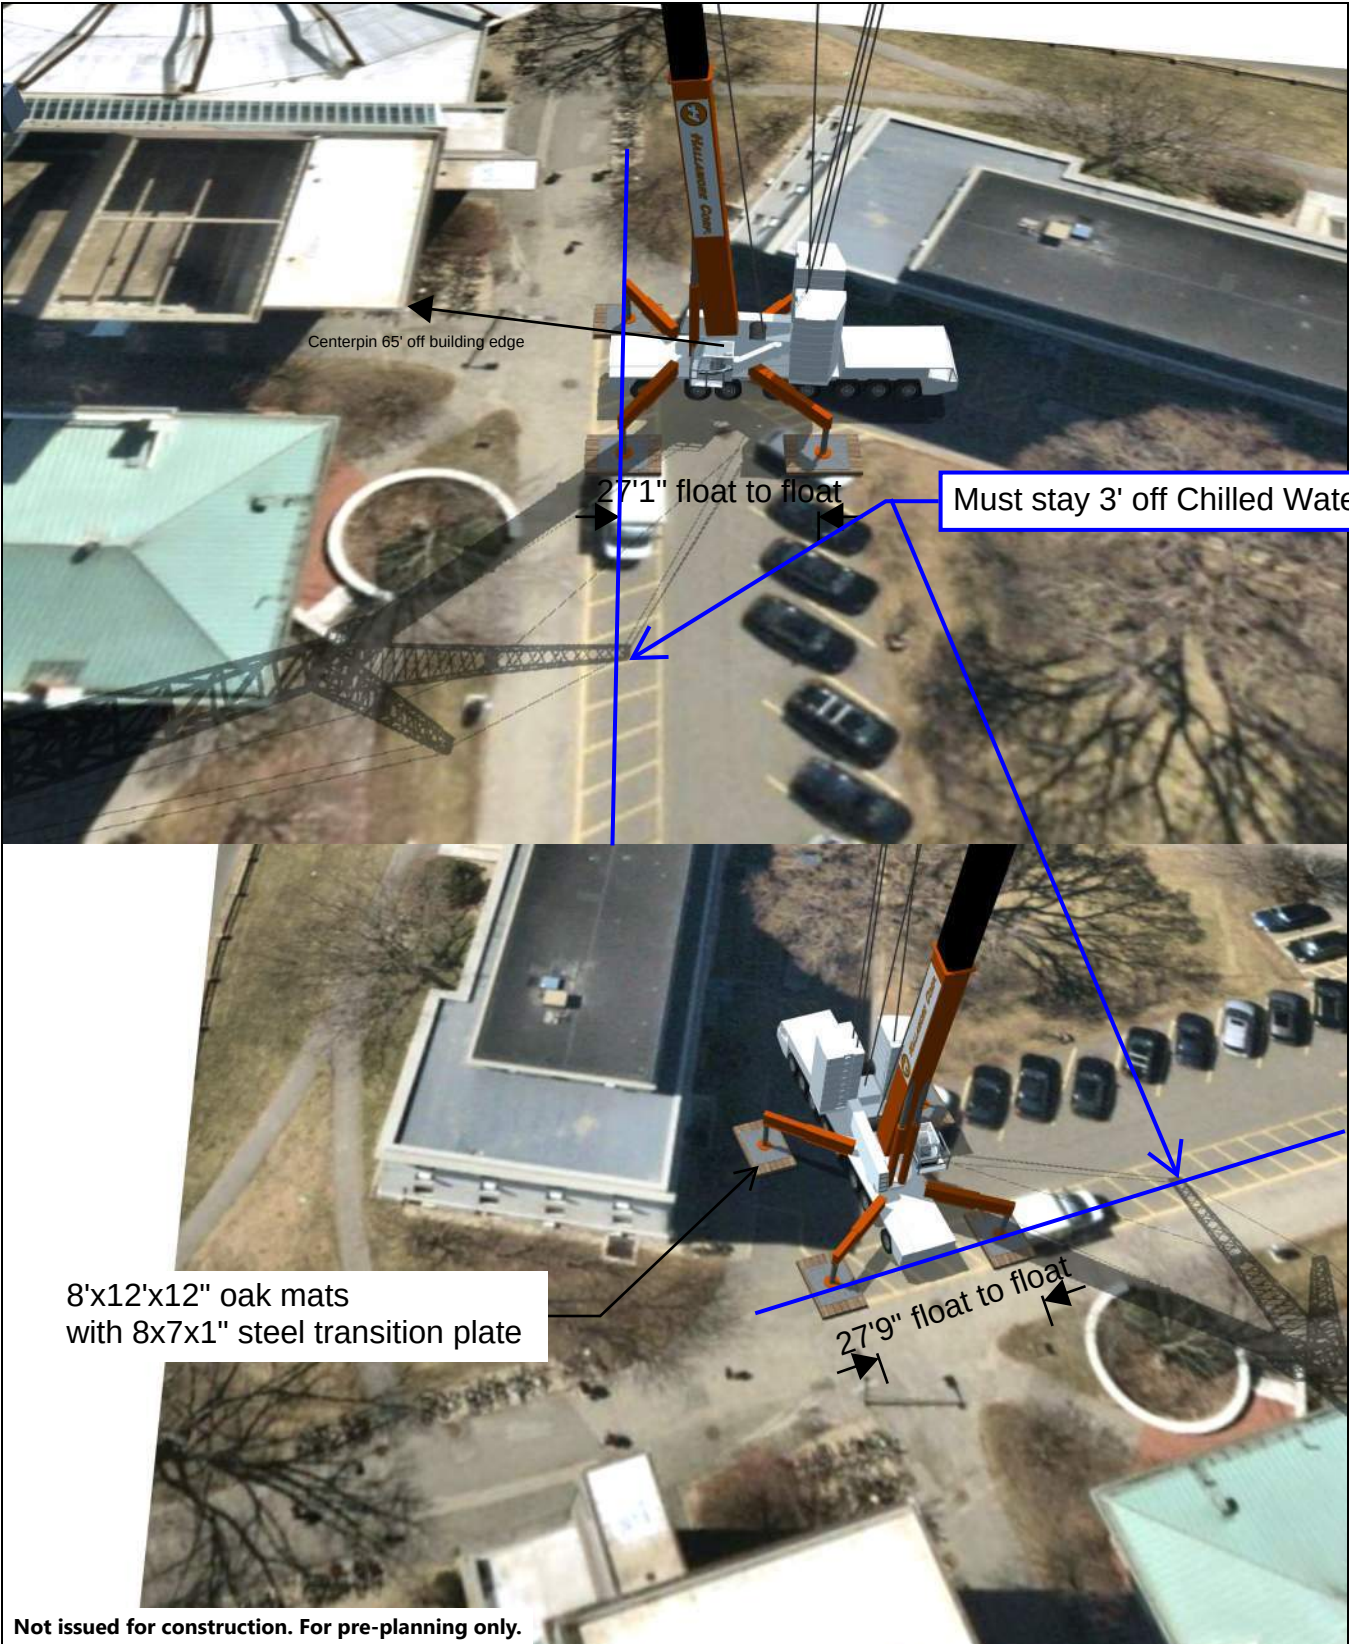

Not issued for construction. For pre-planning only.

	Title	Lift Plan
	Project	1 Oxford Street Generator
	Customer	EG Sawyer
	Description	Generator
	Drawn By	Brenden Barry
		8/7/2023



169.47 ft

← 269.1°

Thu Mar 30 2023

Imagery © 2023 Nearmap, HERE

20 ft

nearmap